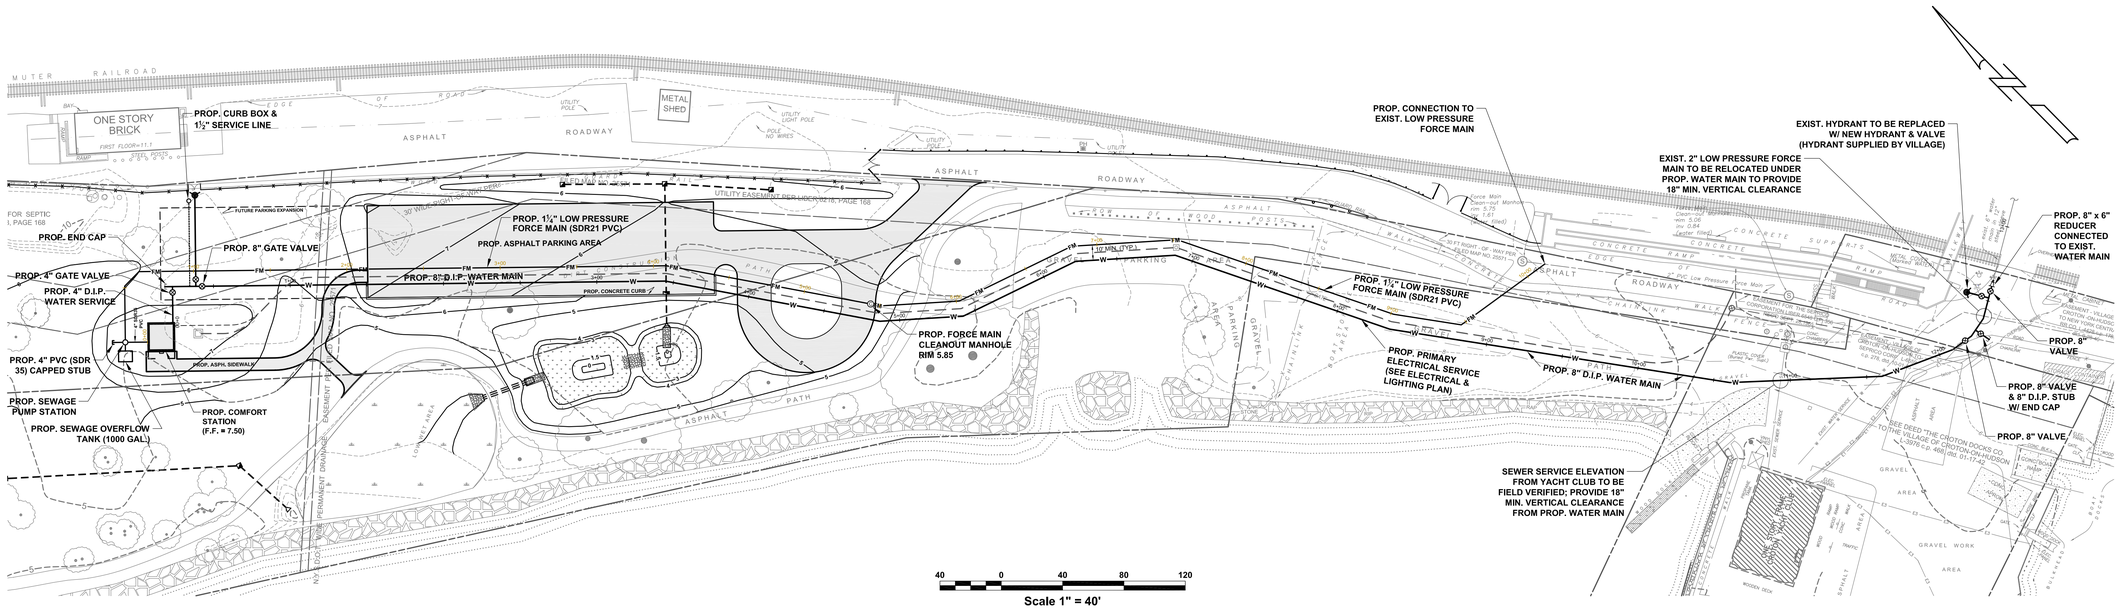

40 0 40 80 120

Scale 1" = 40'

UTILITIES PLAN

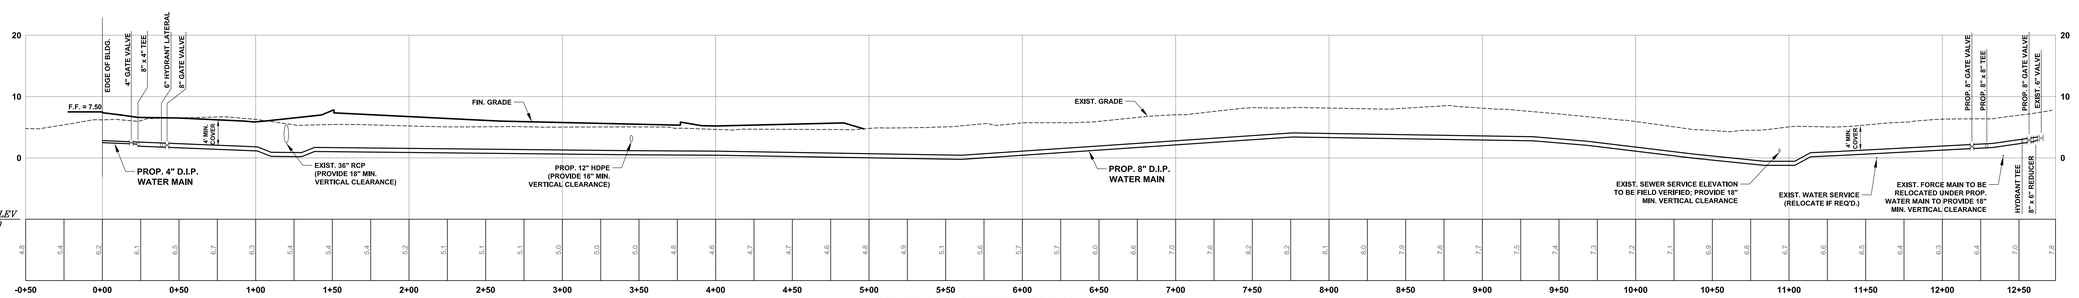

PROFILE - WATER MAIN

SCALE: HOR. 1" = 40'
VER. 1" = 10'

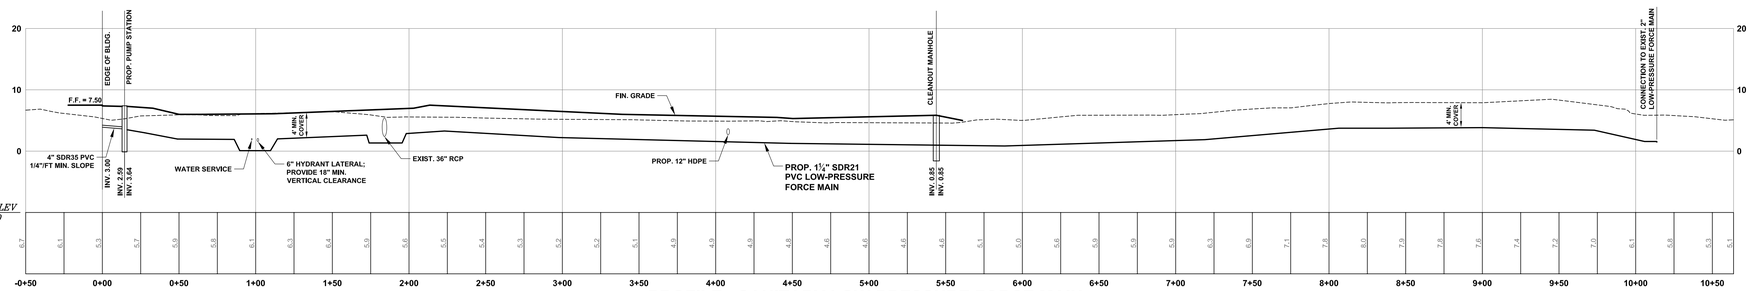

PROFILE - SANITARY LOW-PRESSURE FORCE MAIN

SCALE: HOR. 1" = 40'
VER. 1" = 10'

REV.	DATE	DESCRIPTION
2	4/20/07	FOR BID
1	1/3/07	PER VILLAGE ENG'R.

TITLE: UTILITIES PLAN

PROJECT: PROPOSED ATHLETIC FIELD at CROTON LANDING PHASE II

VILLAGE OF CROTON-ON-HUDSON, WESTCHESTER COUNTY, NEW YORK

UNAUTHORIZED ALTERATIONS OR ADDITIONS TO THIS DRAWING IS A VIOLATION OF SECTION 7209 (2) OF THE NEW YORK STATE EDUCATION LAW

HAHN ENGINEERING
Putnam Business Park
1689 Route 22
Brewster, New York 10509
Tel: (845) 279-2220

SCALE: AS NOTED
DATE: 5/31/06
DRAWING NO.: C-5
SHEET NO.: 5 OF 11

H:\Croton-on-Hudson\12100\Croton Landing\Drawings-12100\1dwg\Utility-12100.dwg, C-5, 4/20/2007 1:15:43 PM