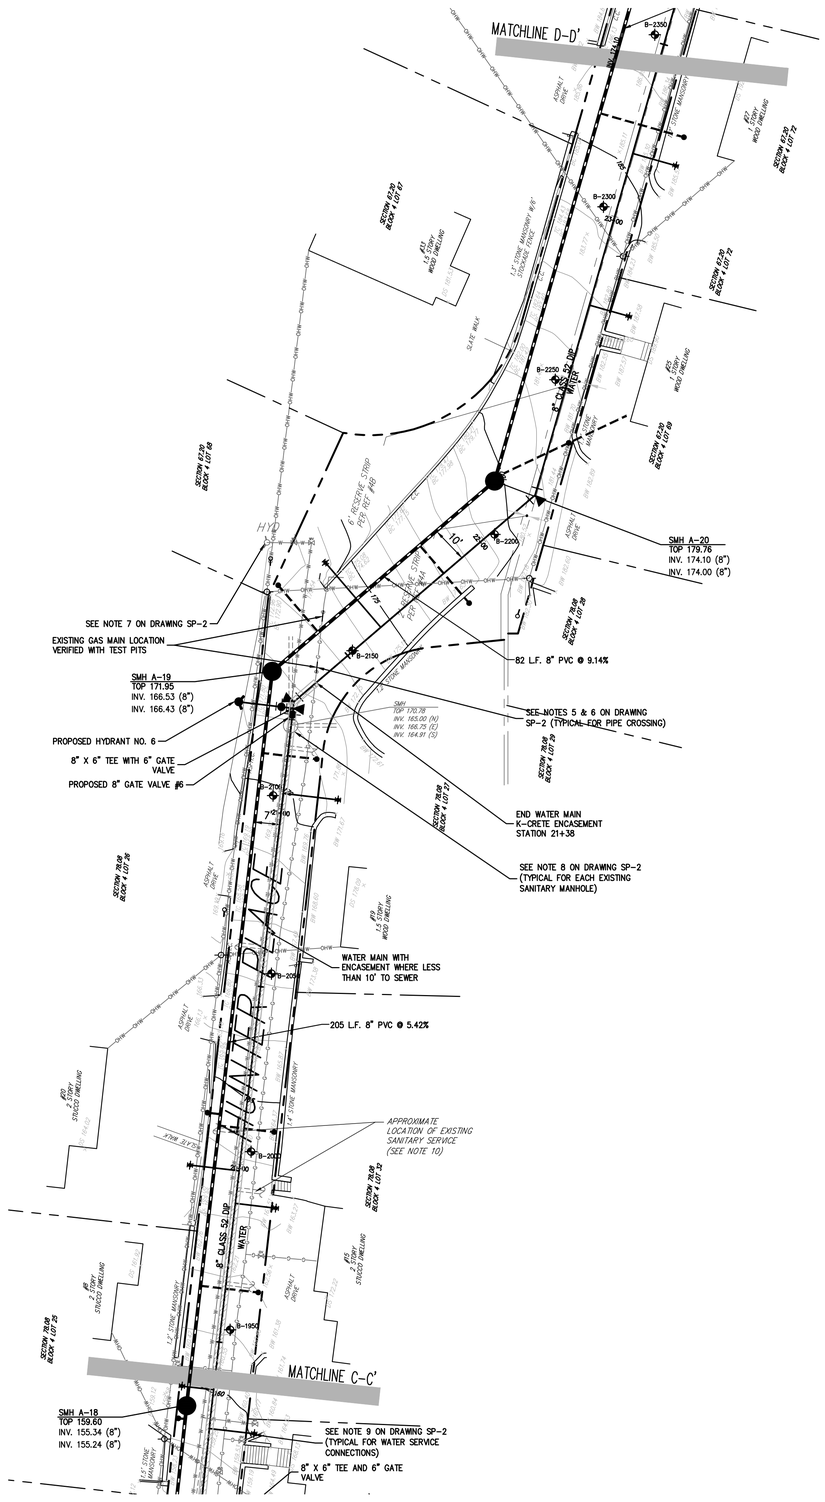

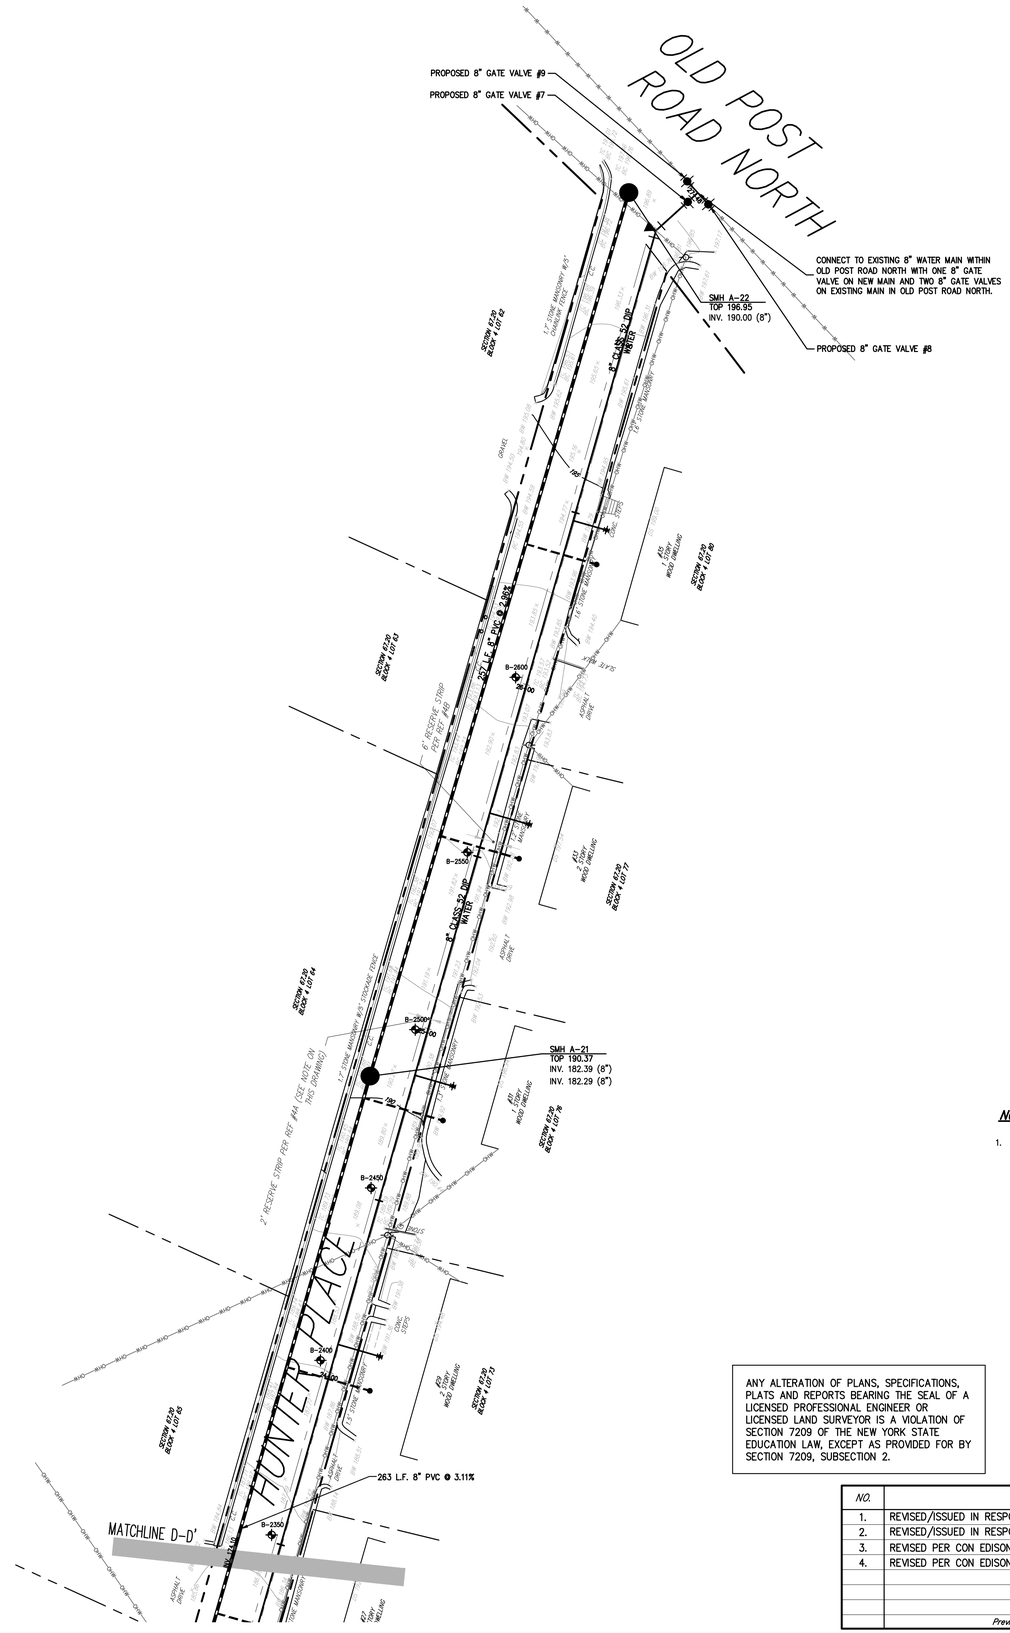

NOTE:

1. THE RESERVE STRIP ON HUNTER PLACE WAS TRANSFERRED TO THE VILLAGE OF CROTON-ON-HUDSON FROM THE RENDE REALTY AND CONSTRUCTION CORPORATION PER DEED DATED 11/28/1950 (LIBER 4931, PAGE 234)

ANY ALTERATION OF PLANS, SPECIFICATIONS, PLATS AND REPORTS BEARING THE SEAL OF A LICENSED PROFESSIONAL ENGINEER OR LICENSED LAND SURVEYOR IS A VIOLATION OF SECTION 7209 OF THE NEW YORK STATE EDUCATION LAW, EXCEPT AS PROVIDED FOR BY SECTION 7209, SUBSECTION 2.

NO.	REVISION	DATE	BY
1.	REVISED/ISSUED IN RESPONSE TO WCDH COMMENTS	01/04/2013	RC
2.	REVISED/ISSUED IN RESPONSE TO WCDH COMMENTS	08/19/2013	CTC
3.	REVISED PER CON EDISON COMMENTS	06/18/2015	DS
4.	REVISED PER CON EDISON COMMENTS	08/05/2015	DM

Previous Editions Obsolete

APPLICANT/OWNER:

VILLAGE OF CROTON-ON-HUDSON
1 VAN WYCK STREET
CROTON-ON-HUDSON, NY, 10520-2501

JMC
SITE DEVELOPMENT CONSULTANTS
www.jmcpllc.com
JMC Planning, Engineering, Landscape Architecture & Land Surveying, PLLC
JMC Site Development Consultants, LLC
John Meyer Consulting, Inc.
120 BEDFORD ROAD • ARMONK, NY 10504
voice 914.273.5225 • fax 914.273.2102

WATER & SEWER MAIN IMPROVEMENT PLAN

FARRINGTON ROAD IMPROVEMENTS
FARRINGTON ROAD & HUNTER PLACE
VILLAGE OF CROTON-ON-HUDSON, NEW YORK

DRAWN: RC APPROVED: RR
SCALE: 1" = 20'
DATE: 06/15/2012
PROJECT No: 11059
DWG: 11059-UTIL-G-S-CC TAB: UTILITIES-D SCR: 23_GRADUTIL
DRAWING No: SP-5

COPYRIGHT © 2015 By John Meyer Consulting, PC
All Rights Reserved. No part of this document may be reproduced, stored in a retrieval system, or transmitted in any form or by means, electronic, mechanical, photocopying, recording or otherwise, without the prior written permission of John Meyer Consulting. Any modifications or alterations to this document without the written permission of John Meyer Consulting shall render them invalid and unusable.