SUBDIVISION OF PROPERTY
SITUATE IN THE
VILLAGE OF CROTON-ON-HUDSON
TOWN OF CORTLANDT
WESTCHESTER CO., NEW YORK
KNOWN AS
RIVERBANK HOMES INC.
Scale - 1" = 30'

Westchester Co., SHEET No. 169
BLOCK No. 9465

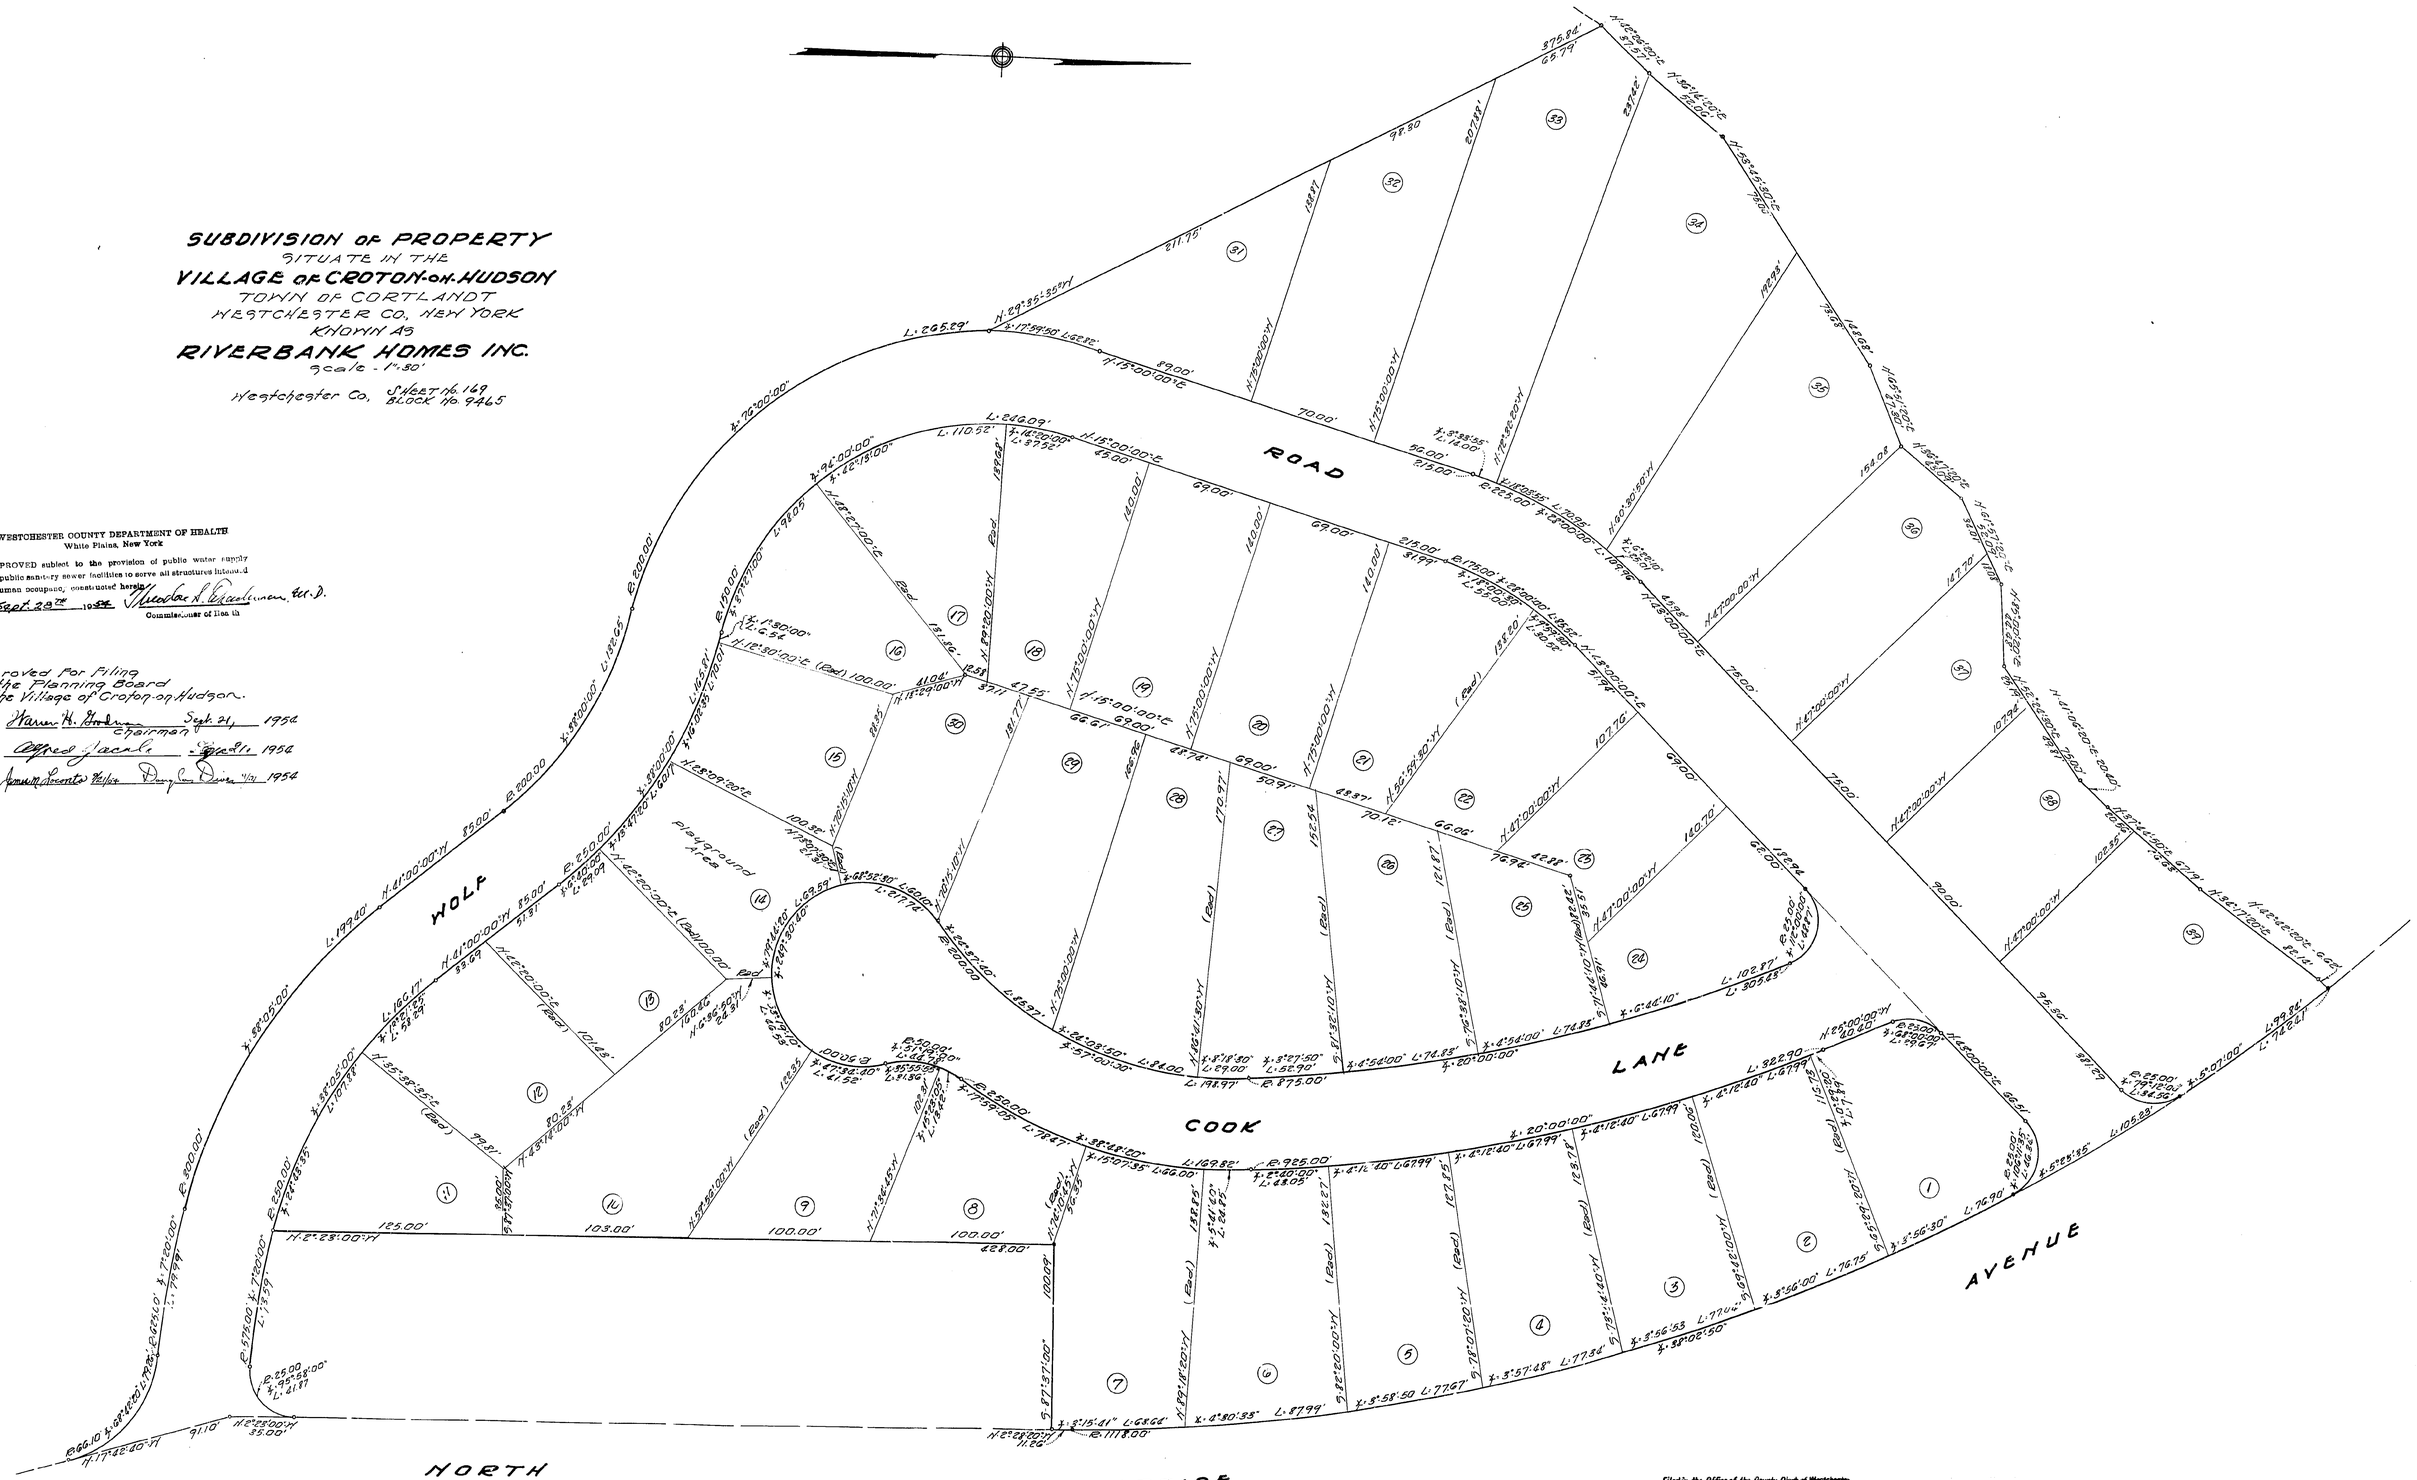

WESTCHESTER COUNTY DEPARTMENT OF HEALTH
White Plains, New York

APPROVED subject to the provision of public water supply and public sanitary sewer facilities to serve all structures intended for human occupancy, constructed herein.

Sept. 28th 1954 Theodore L. Chadman, M.D.
Commissioner of Health

Approved For Filing
By the Planning Board
Of the Village of Croton-on-Hudson.

Warren H. Goodman Sept. 21, 1954
Chairman

Alfred Jacobs Sept. 21, 1954

James M. Lacoste 9/21/54 Dorothy Cox Driver 9/21 1954

I, W. A. Slater, the surveyor who made this Map do hereby certify that the survey on which it is based was made March 27, 1954 and that this Map was completed May 29, 1954

W. A. Slater
P.E. & L.S.

Filed in the Office of the County Clerk of Westchester County (Division of Land Records)
October 5 1954
Edward L. Warren County Clerk

$3.00

Surveyed May 29, 1954
W. A. Slater
W. A. Slater - P.E. & L.S.
Ossining, New York