Village of Croton-on-Hudson New York

# VILLAGE OF CROTON-ON-HUDSON
# PEDESTRIAN AND BICYCLE IMPROVEMENTS
## PREFERRED OPTION BIKE LANE
## 5 FT. BIKE LANE AND 5 FT. SIDEWALK
## BOTH SIDES OF CROTON POINT AVENUE

CHA

SCALE 30 0 30 FT

GRID NORTH

ROUTE 9

LIMIT OF WORK

NEW 8' SHOULDER

BIKE LANE

PERMANENT EASEMENT

NEW 12' TURN LANE

LIMIT OF WORK

4' SIDEWALK

OFF RAMP FROM ROUTE 9 SOUTH BOUND

EXISTING BUS STOP TO REMAIN

2 - 11' TRAVEL LANES (WESTBOUND)

TEMPORARY EASEMENT

5' SIDEWALK

5' BIKE LANE

BENEDICT BLVD.

LIMIT OF WORK

SHARE THE ROAD

PAVEMENT OVERLAY

SHARE THE ROAD

BIKE LANE

CROTON POINT AVENUE

8' EXISTING PATH TO TRAIN STATION PARKING

LIMIT OF WORK

4' SIDEWALK

BIKE LANE

LIMIT OF WORK

ROUTE 9 BRIDGE OVER CROTON POINT AVENUE

PAVEMENT REMOVAL AREA

LIMIT OF WORK

SIGNAL POLE LOCATION (TYP)

5' SIDEWALK

2 - 11' TRAVEL LANES (EASTBOUND)

5' BIKE LANE

SOUTH RIVERSIDE AVENUE

LIMIT OF WORK

4 - 10' TRAVEL LANES

EXISTING BICYCLE ROUTE

VETERANS PLAZA

ON RAMP TO ROUTE 9 SOUTHBOUND

ON RAMP TO ROUTE 9 NORTHBOUND

OFF RAMP FROM ROUTE 9 NORTH BOUND

BIKE LANE ENDS

*CONCEPTUAL NOT FOR CONSTRUCTION*

OVERHEAD SIGNALS

| | GREEN | GREEN | RED | |
|---|---|---|---|---|
| SOUTHBOUND APPROACH | | | | 2AM - 2PM |
| NORTHBOUND APPROACH | RED | RED | GREEN | |

OVERHEAD SIGNALS

| | GREEN | RED | RED | |
|---|---|---|---|---|
| SOUTHBOUND APPROACH | | | | 2PM - 2AM |
| NORTHBOUND APPROACH | RED | GREEN | GREEN | |

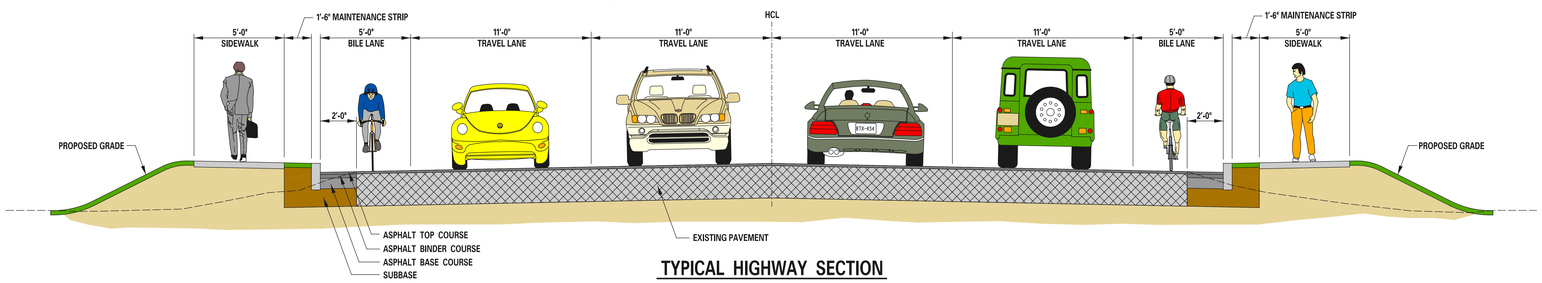


TYPICAL HIGHWAY SECTION