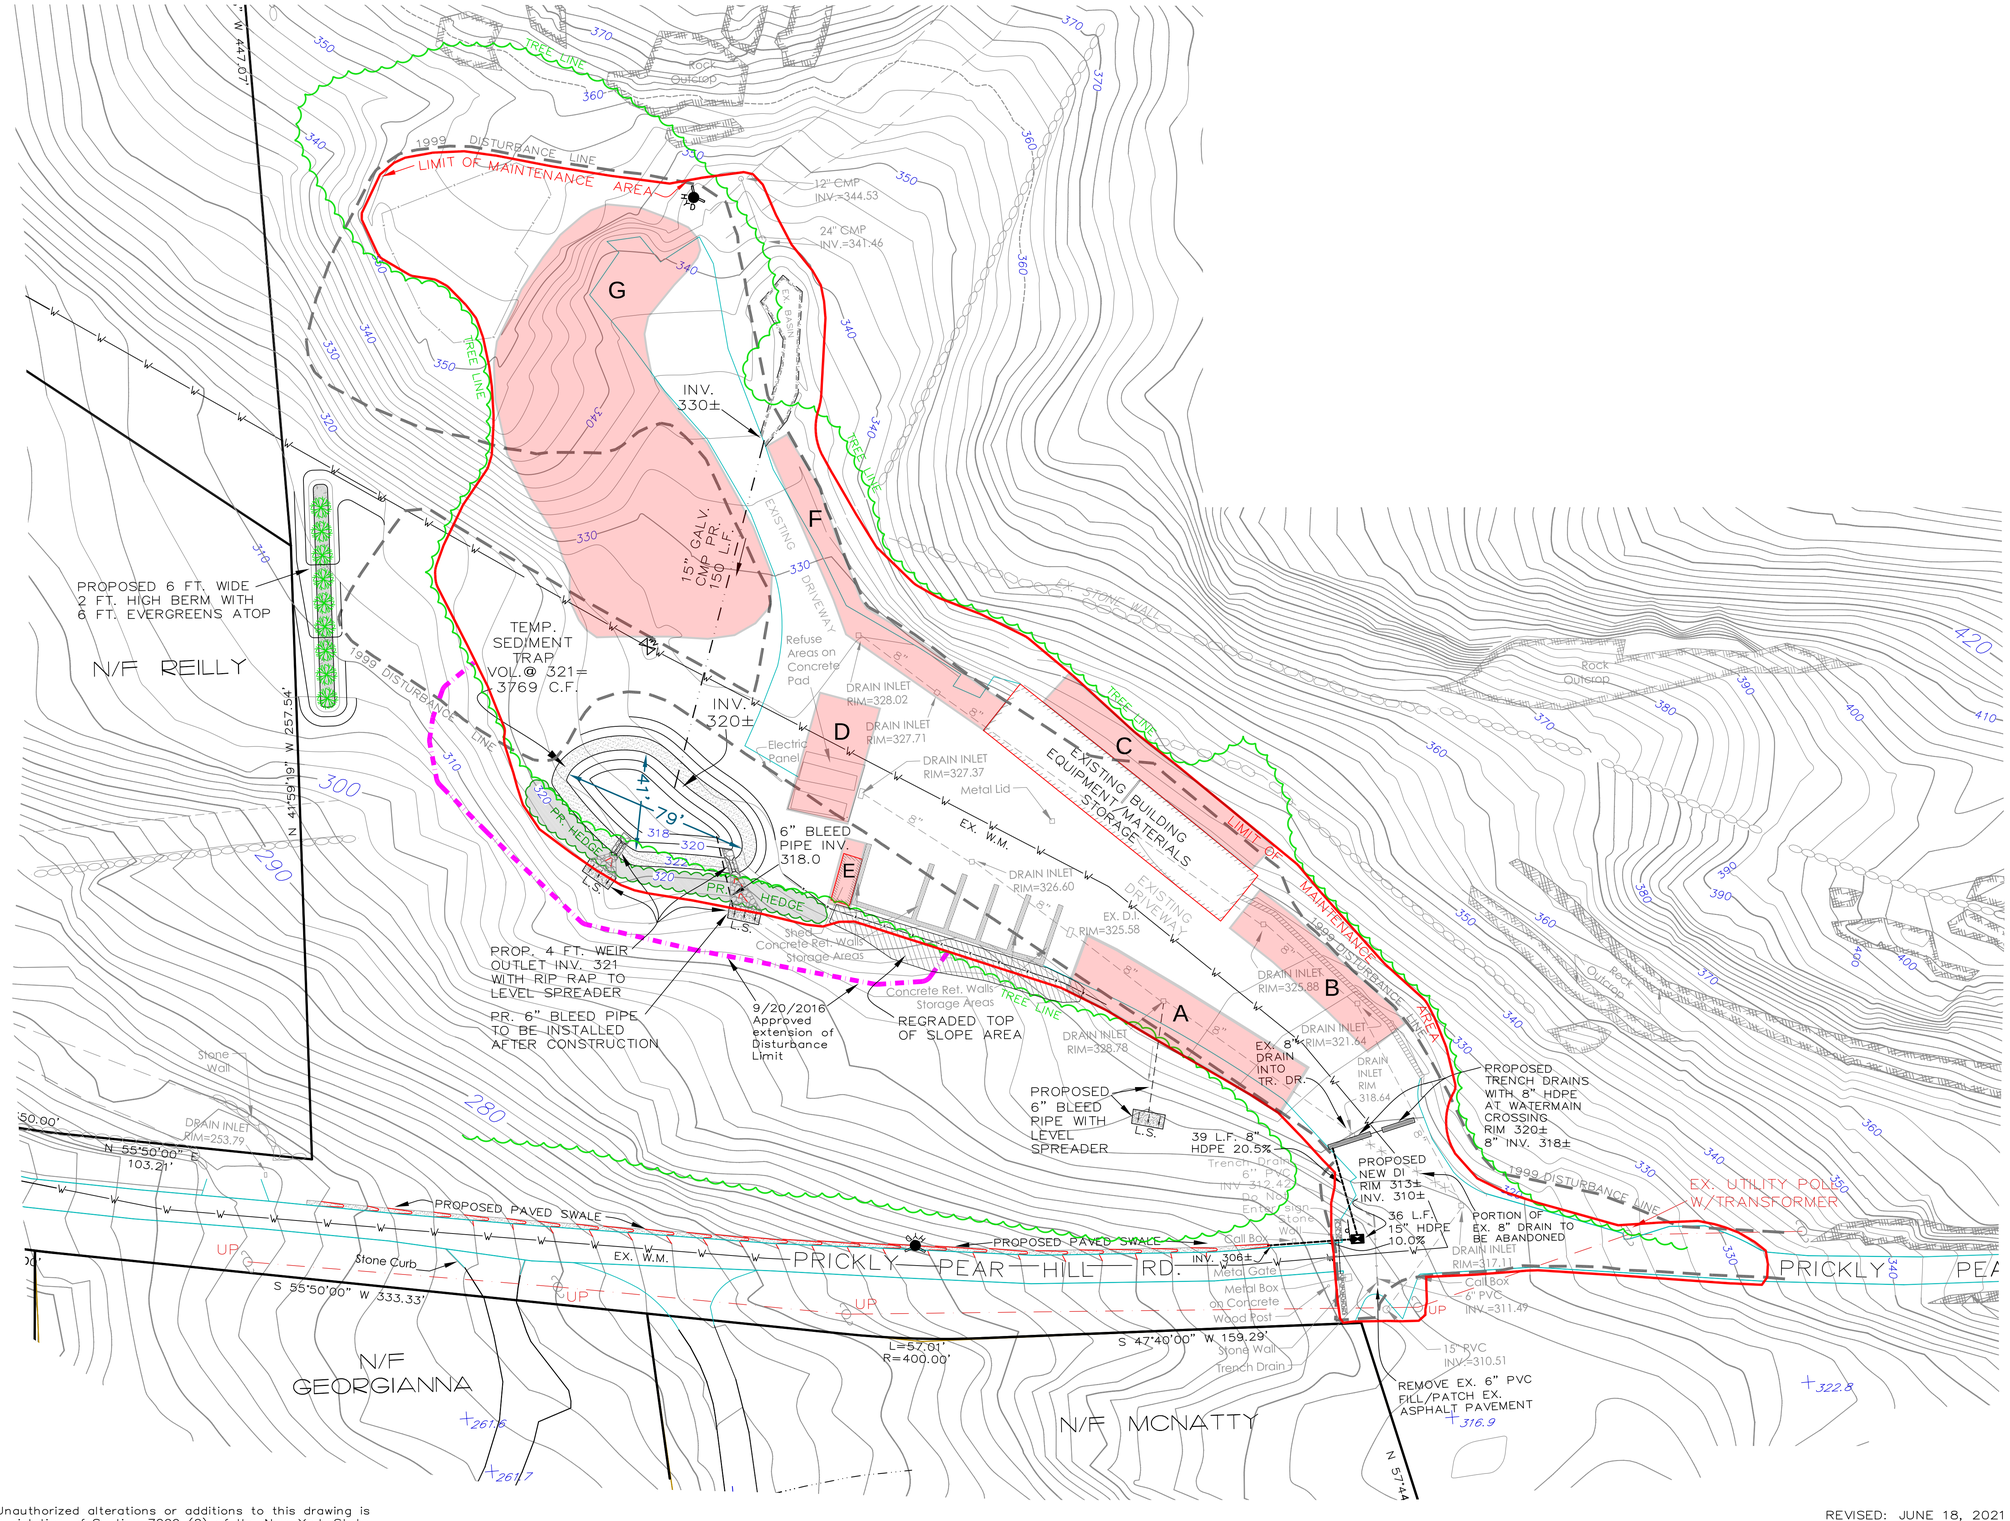

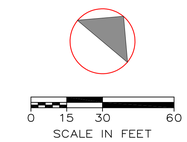

STORAGE AREAS

RALPH G. MASTROMONACO, P.E., P.C.
Consulting Engineers
13 Dove Court, Croton-on-Hudson, New York 10520
(914) 271-4762 (914) 271-2820 Fax

STATE OF NEW YORK · RALPH GEORGE MASTROMONACO · No. 054495 · LICENSED PROFESSIONAL ENGINEER

PROPOSED DRAINS MAINTENANCE AREA
PREPARED FOR
HUDSON NATIONAL GOLF CLUB
VILLAGE OF CROTON-ON-HUDSON
TOWN OF CORTLANDT
WESTCHESTER COUNTY, NY
MAY 21, 2021

SHEET 1 OF 1 SHEETS

REVISED: JUNE 18, 2021
REVISED: JUNE 7, 2021
REVISED: JUNE 4, 2021

Unauthorized alterations or additions to this drawing is a violation of Section 7209 (2) of the New York State Education Law.